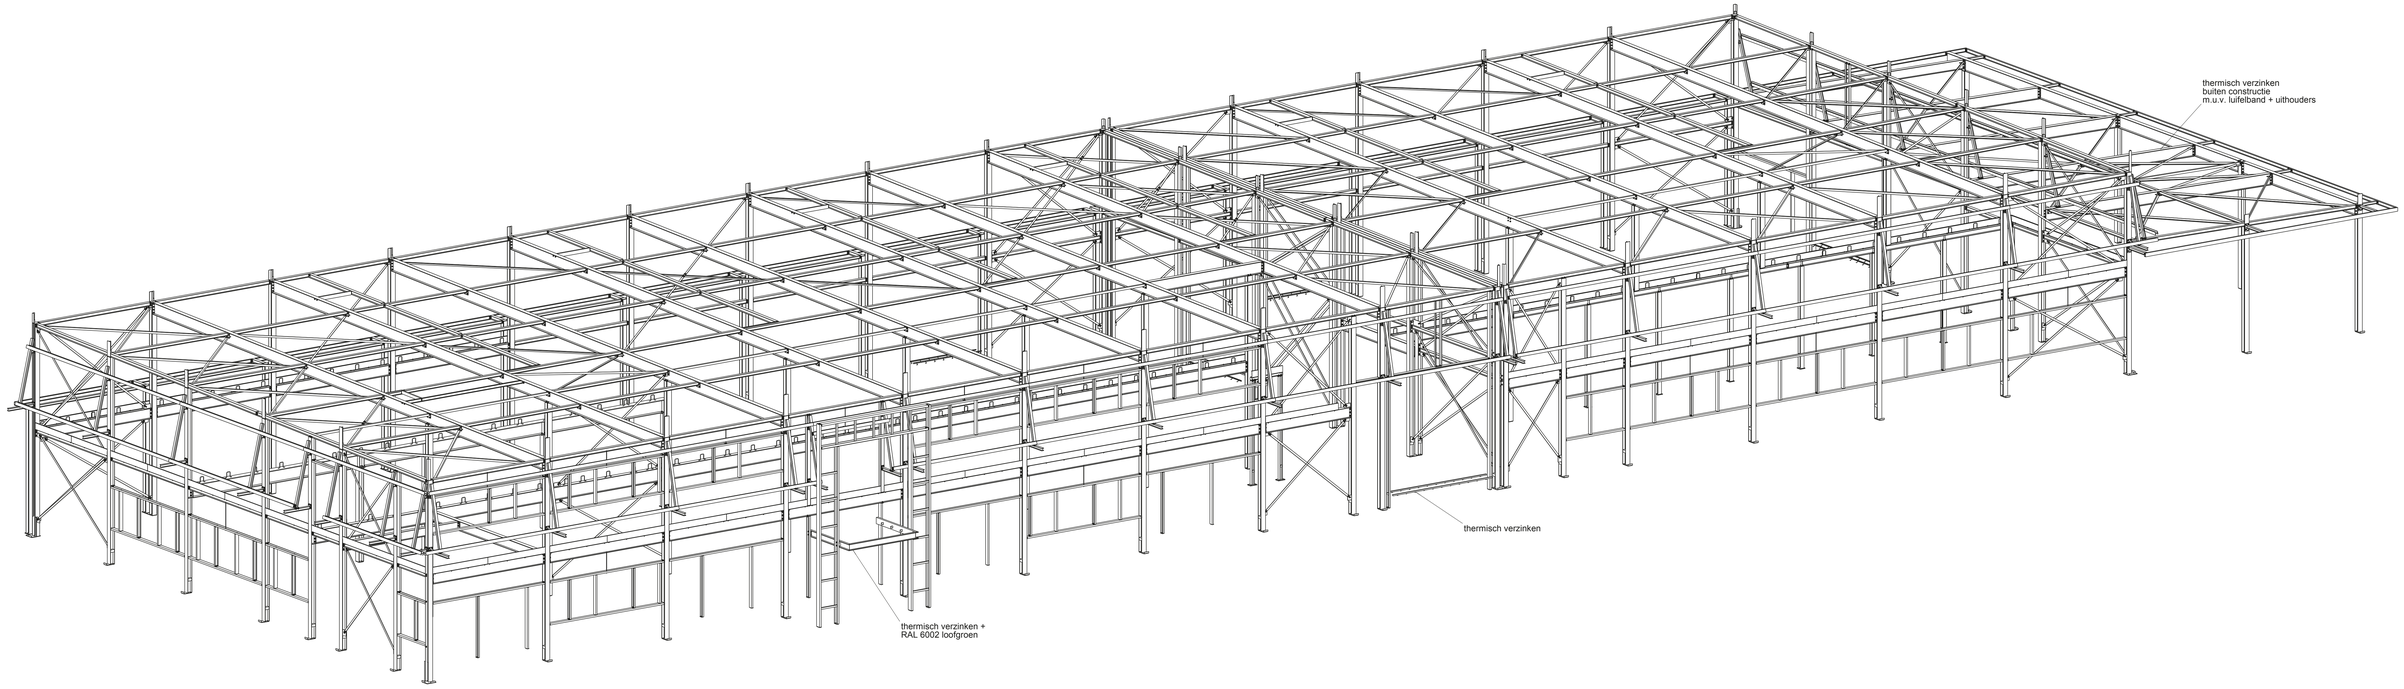

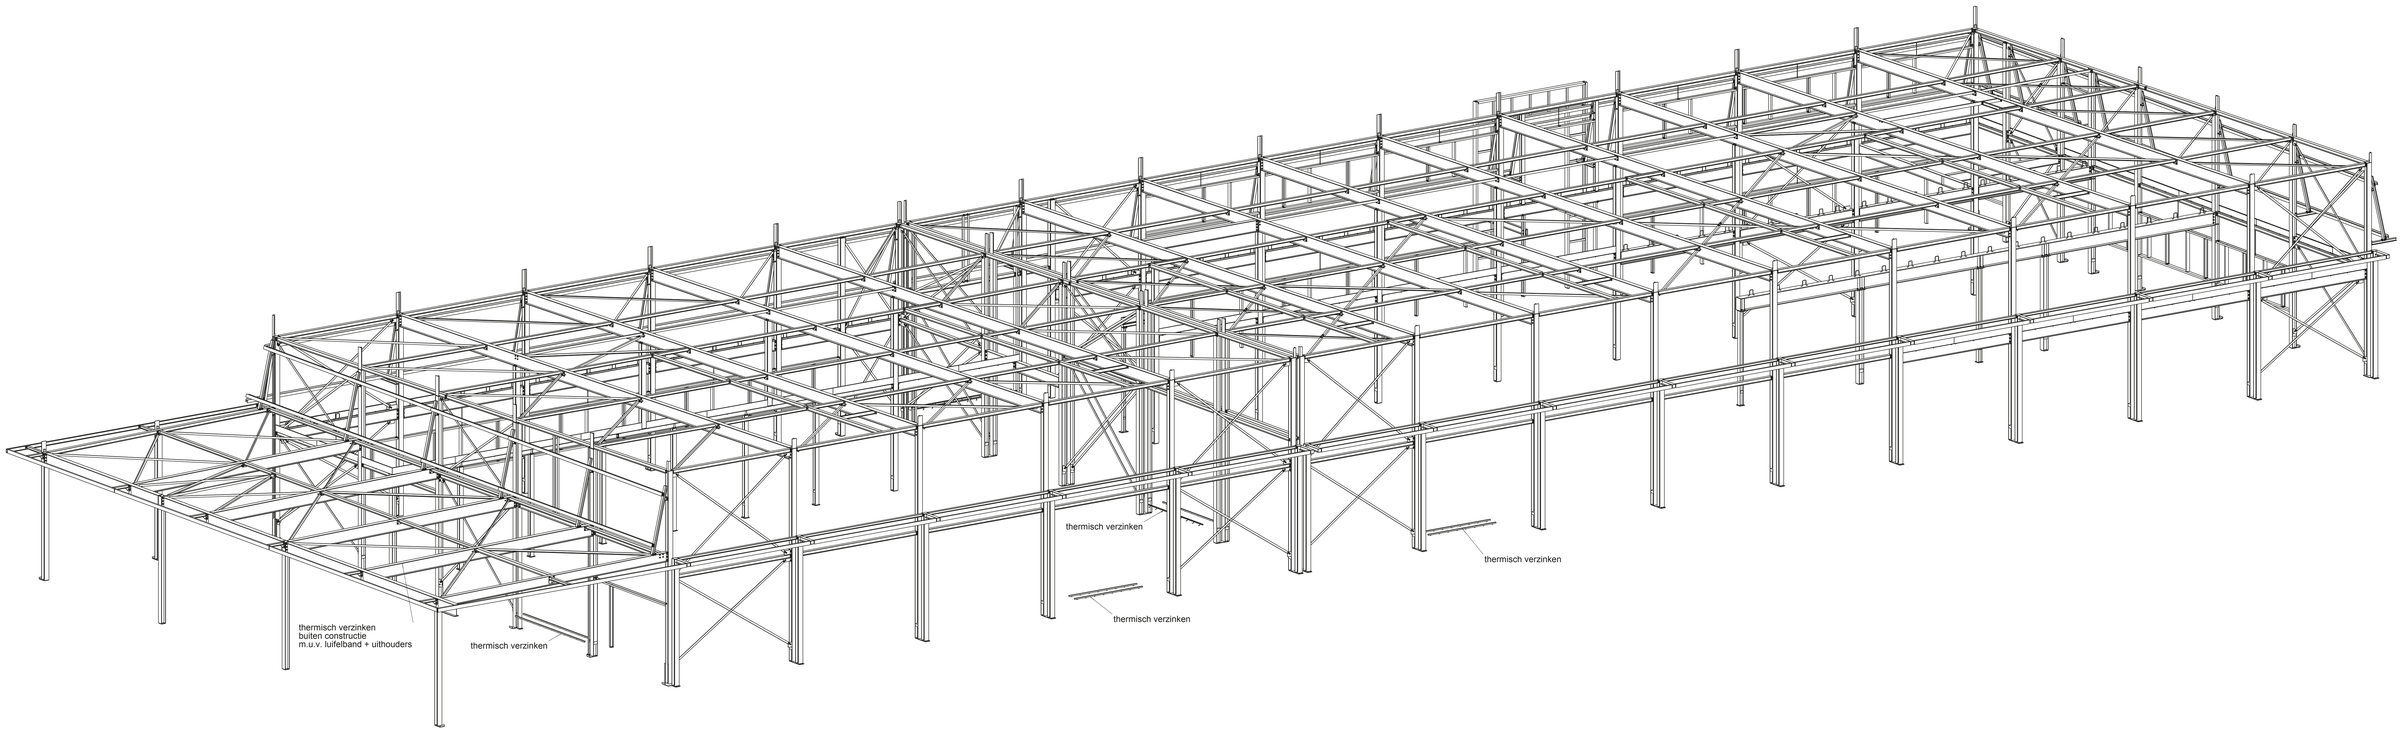

Tekla Structures