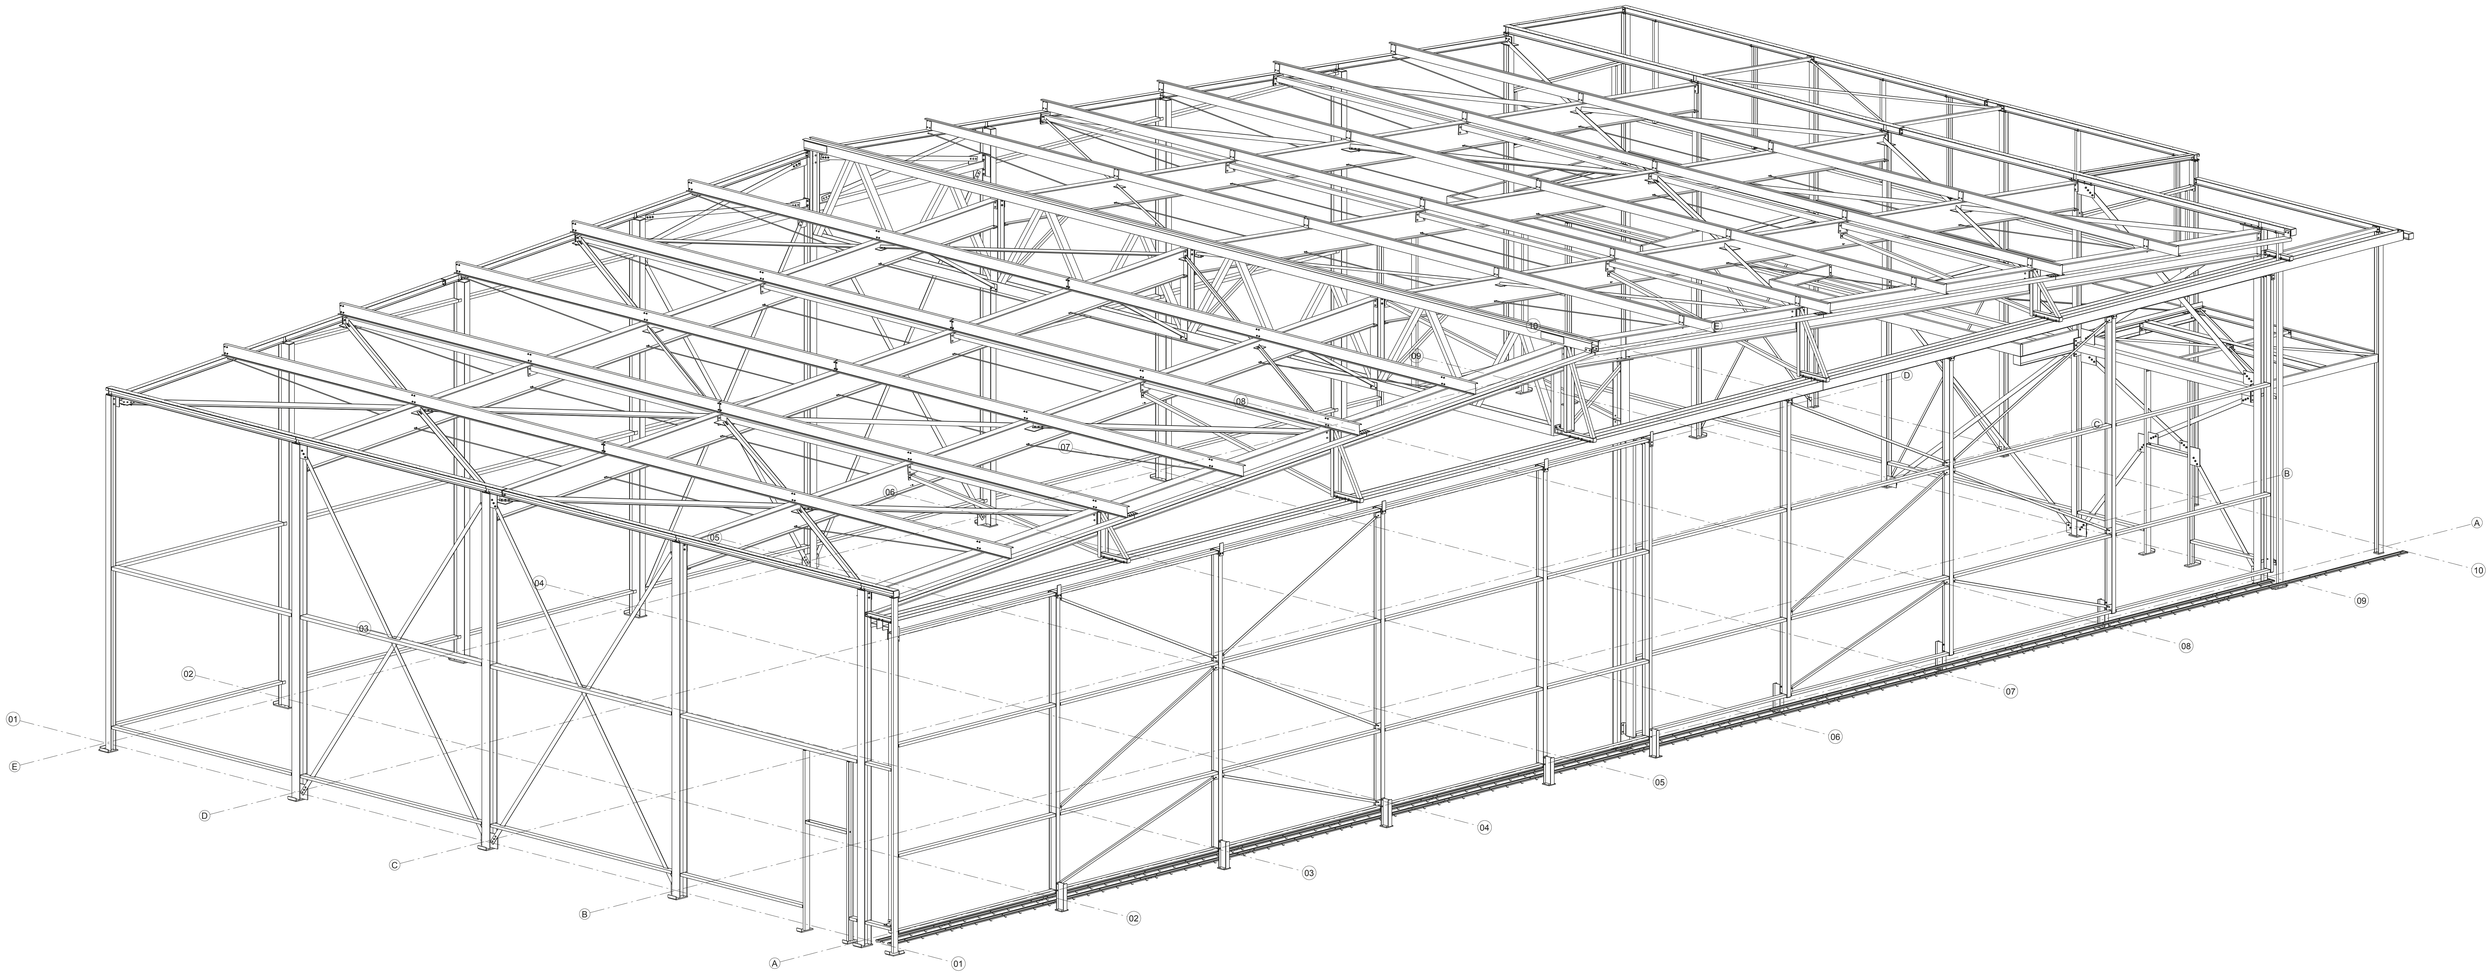

Tekla Structures